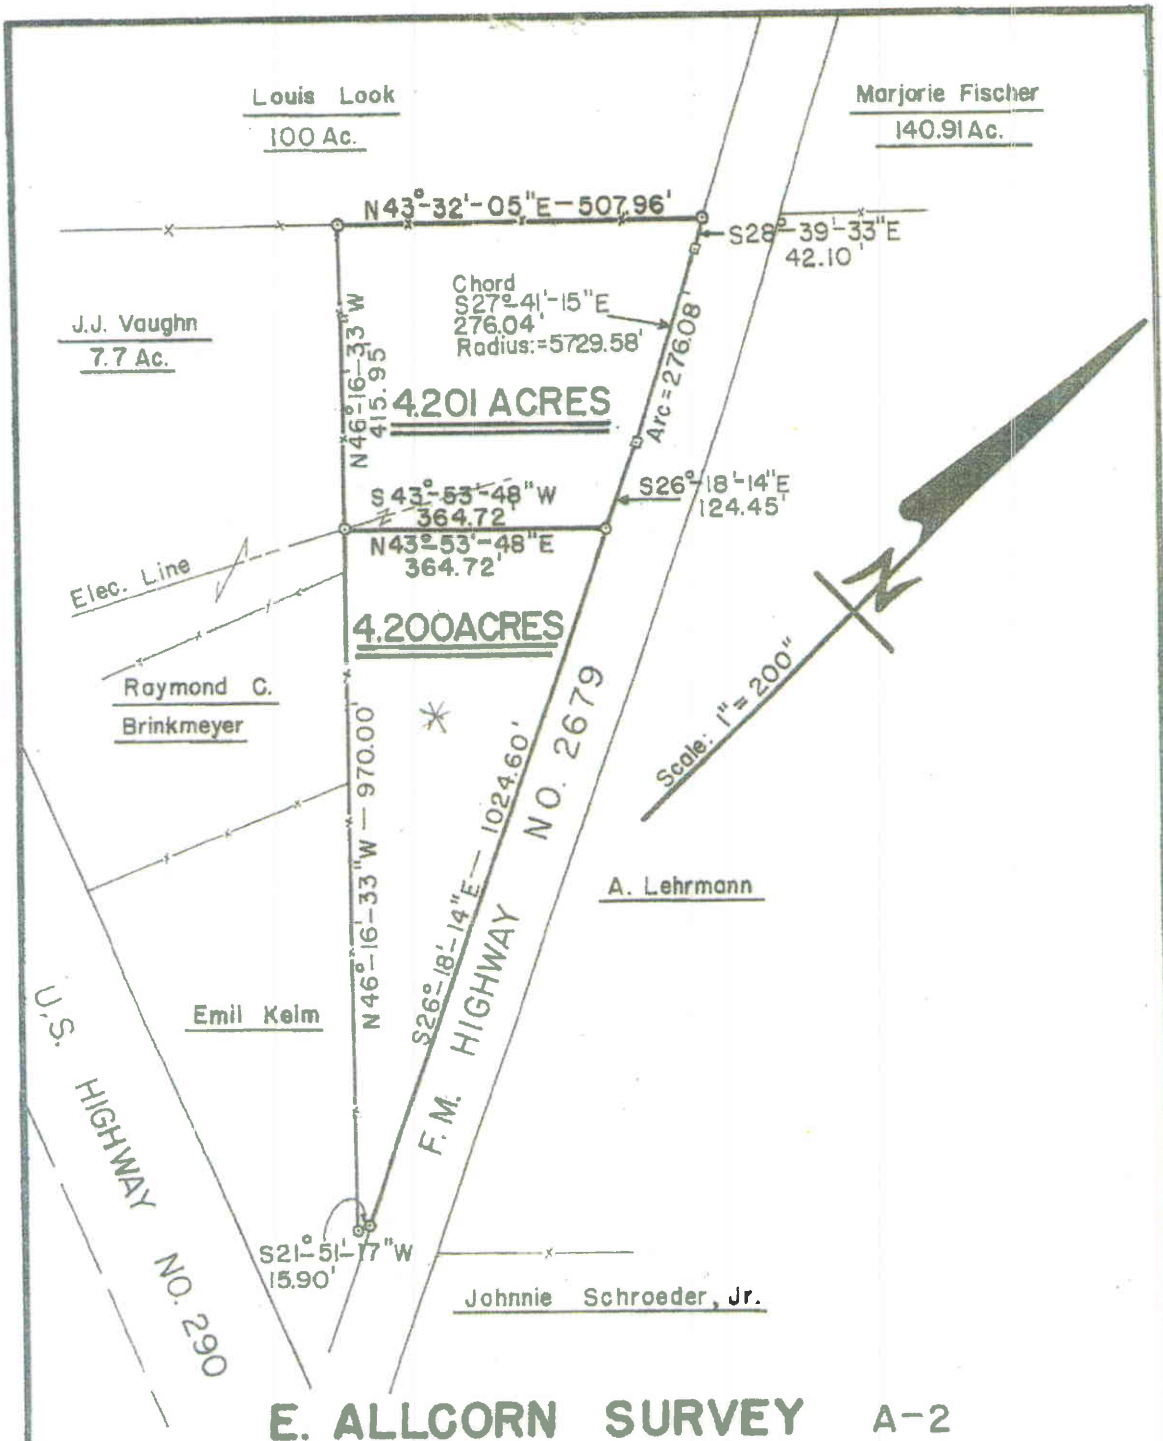

E. ALLCORN SURVEY A-2

"SURVEY MAP"

SHOWING A SURVEY OF 4.201 ACRES AND 4.200 ACRES OF IAND, LYING AND BEING SITUATED IN WASHINGTON COUNTY, TEXAS, PART OF THE E. ALLCORN SURVEY, A-2, SAID TRACTS BEING PART OF THE SAME IAND DESCRIBED AS 9.39 ACRES IN THE DEED FROM WM. GASKAMP TO FRED REDDEHASE, DATED FEBRUARY 28, 1950, AS RECORDED IN VOL. 164, PAGE 380, IN THE DEED RECORDS OF WASHINGTON COUNTY, TEXAS.

"CERTIFICATION"

THE STATE OF TEXAS
COUNTY OF WASHINGTON
I, A. A. HODDE, A REGISTERED PUBLIC SURVEYOR, DO HEREBY CERTIFY THAT THIS MAP IS TRUE AND CORRECT IN ACCORDANCE WITH AN ACTUAL SURVEY MADE ON THE GROUND UNDER MY PERSONAL DIRECTION AND SUPERVISION.
DATED THIS THE 22ND DAY OF NOVEMBER, 1971, A. D.

A. A. Hodde
A. A. HODDE
REGISTERED PUBLIC SURVEYOR
NO. 1492
BRENHAM, TEXAS

2/25/14

W.O.# 921